This drawing is the property of J B Products Ltd. All information and data shown on this drawing is strictly confidential and supplied with the understanding that it will not be disclosed to third parties without our prior written consent.

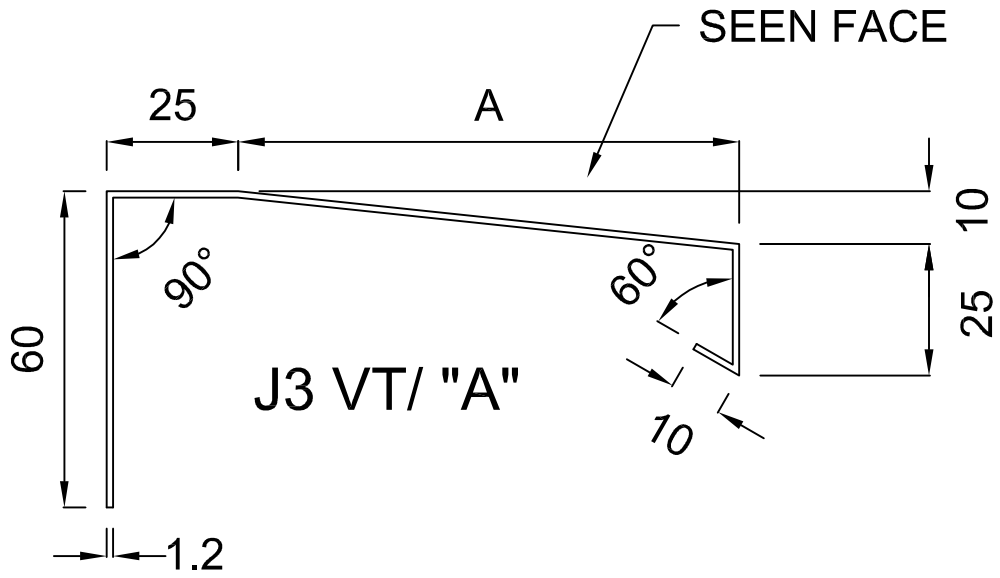

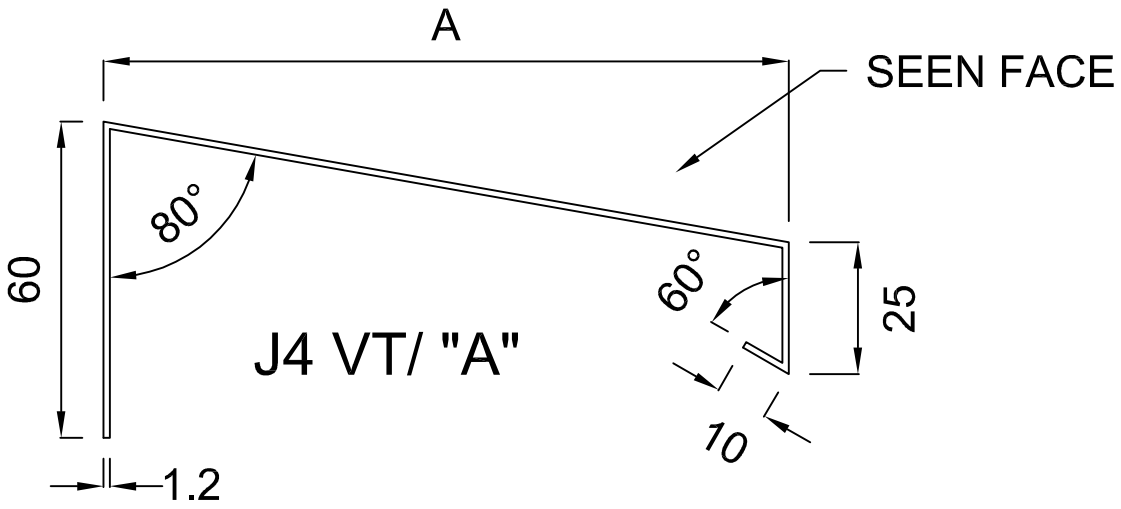

COLOUR

CHECKED:

	CODE	FINISH		CODE	FINISH
A	-	-	C	-	-
B	-	-	D	-	-

END CAPS		SLIP JOINTS		GENERAL WELDING			
LINISH	☐	LOOSE	☐	FULL	☐	LINISH	☐
SCOTCH	☐	TACKED	☐	STITCH	☐	SCOTCH	☐
OUTSIDE	☐	OUTSIDE	☐	TACK	☐	OUTSIDE	☐
INSIDE	☐	INSIDE	☐	PLUG	☐	INSIDE	☐

No. REQ'D	MAT'L CODE	SIZE `A' LENGTH	BLANK	DESCRIPTION	COL. CODE

J.B.PRODUCTS (DUDLEY) LTD.
Corngreaves Road, Cradley Heath, West Midlands. B64 7DA
TEL.- 01384 563 510 : FAX.- 01384 416 805
EMAIL: info@jbproducts.co.uk

CUSTOMER: JB Standard Trims

PROJECT / SITE ADDRESS: J3 VT/ A
J4 VT/ A

DRG No: 731/741	SHT. 1	REV: -
DRN BY: GPB	DATE: -	SCALE: NTS
ENQ. No. -	ORDER No:	JOB No. 731/741